




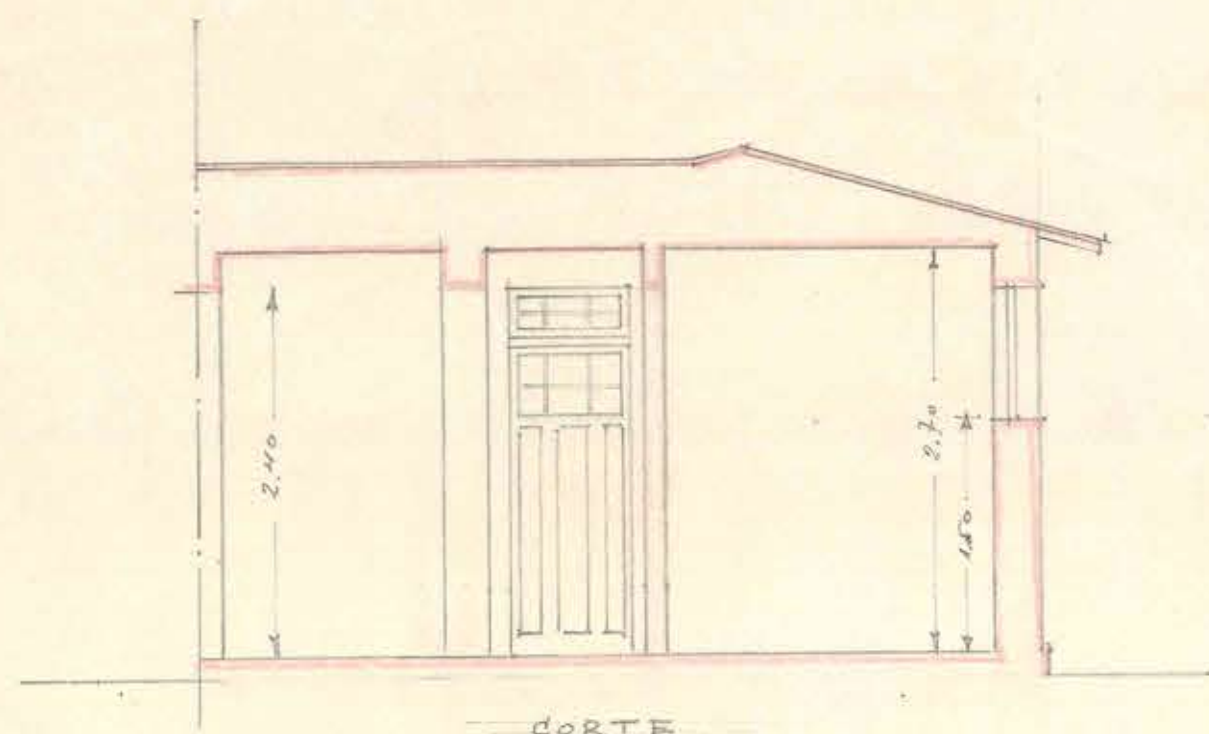


CORTE

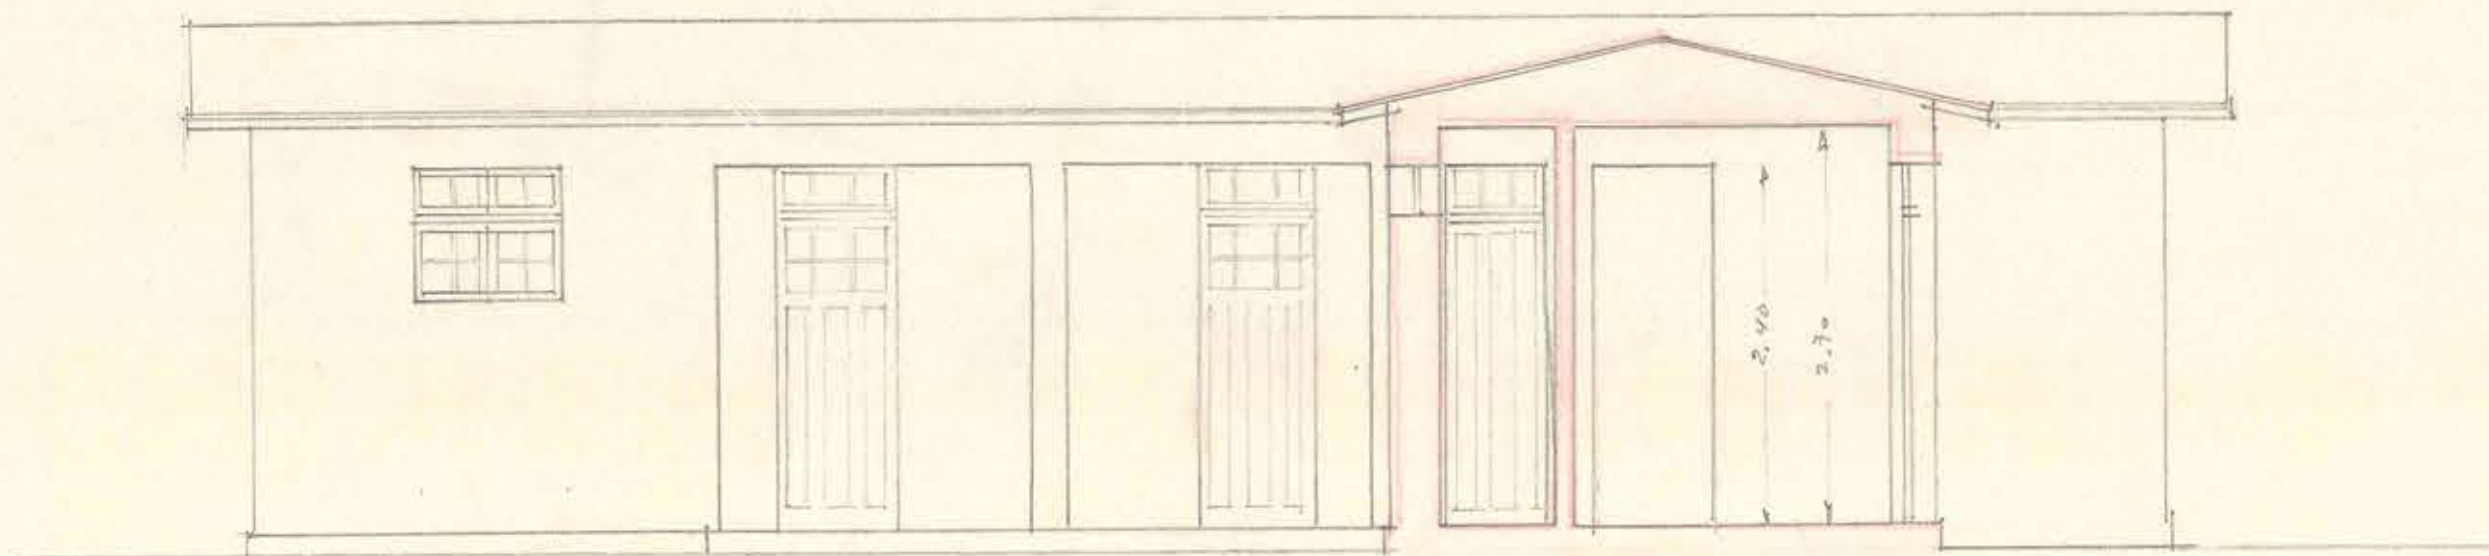


FACHADA LATERAL

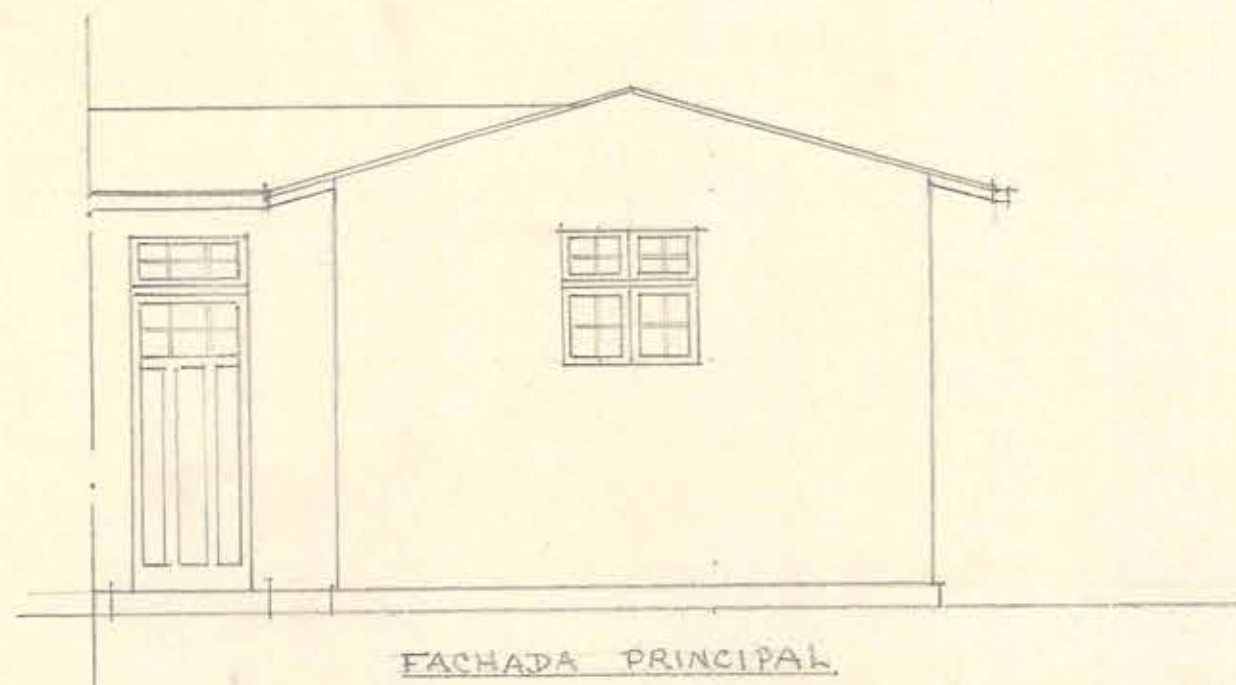


FACHADA PRINCIPAL

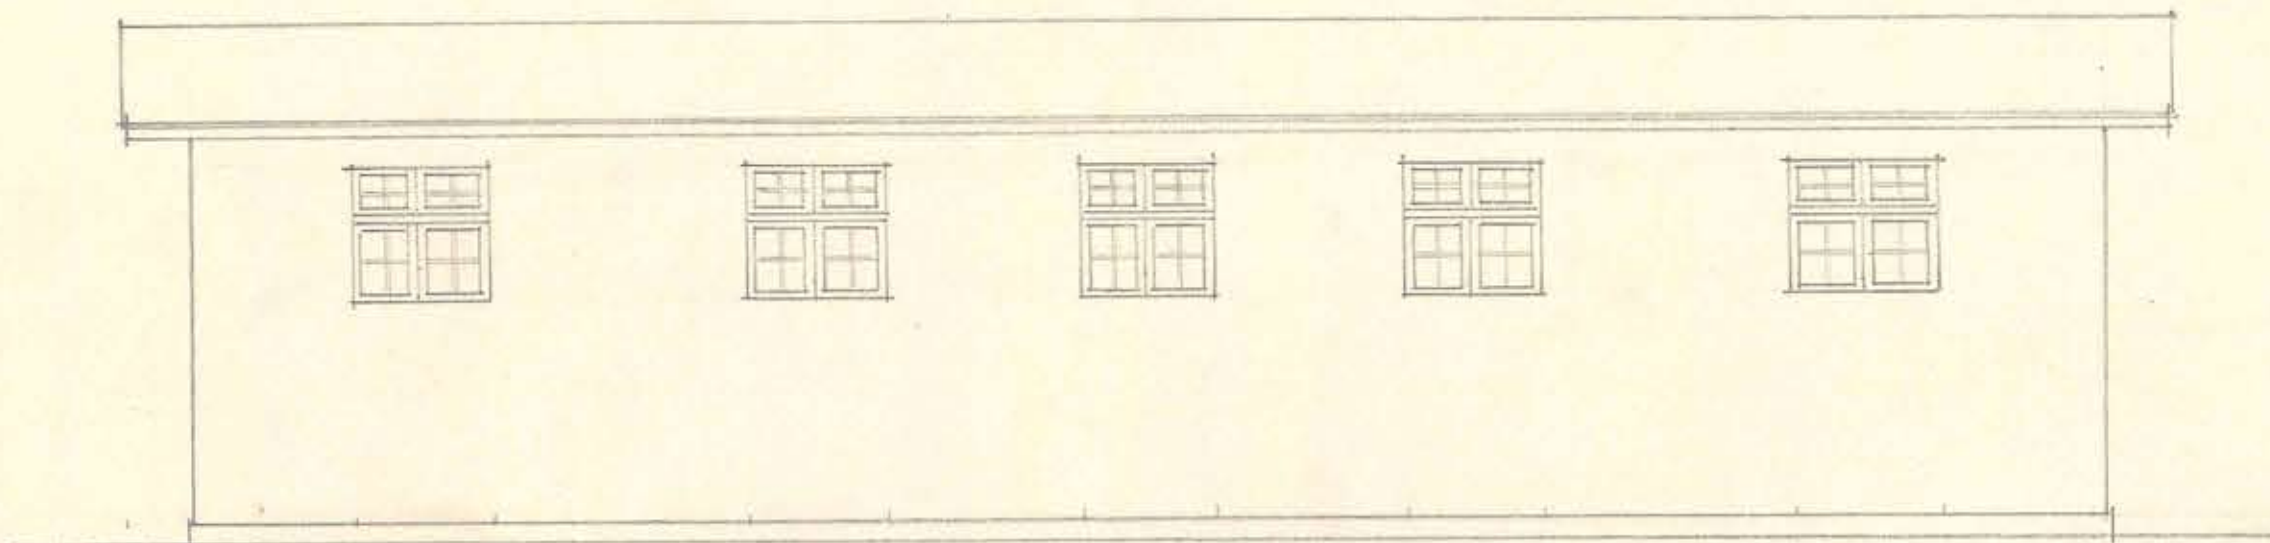

FACHADA LATERAL

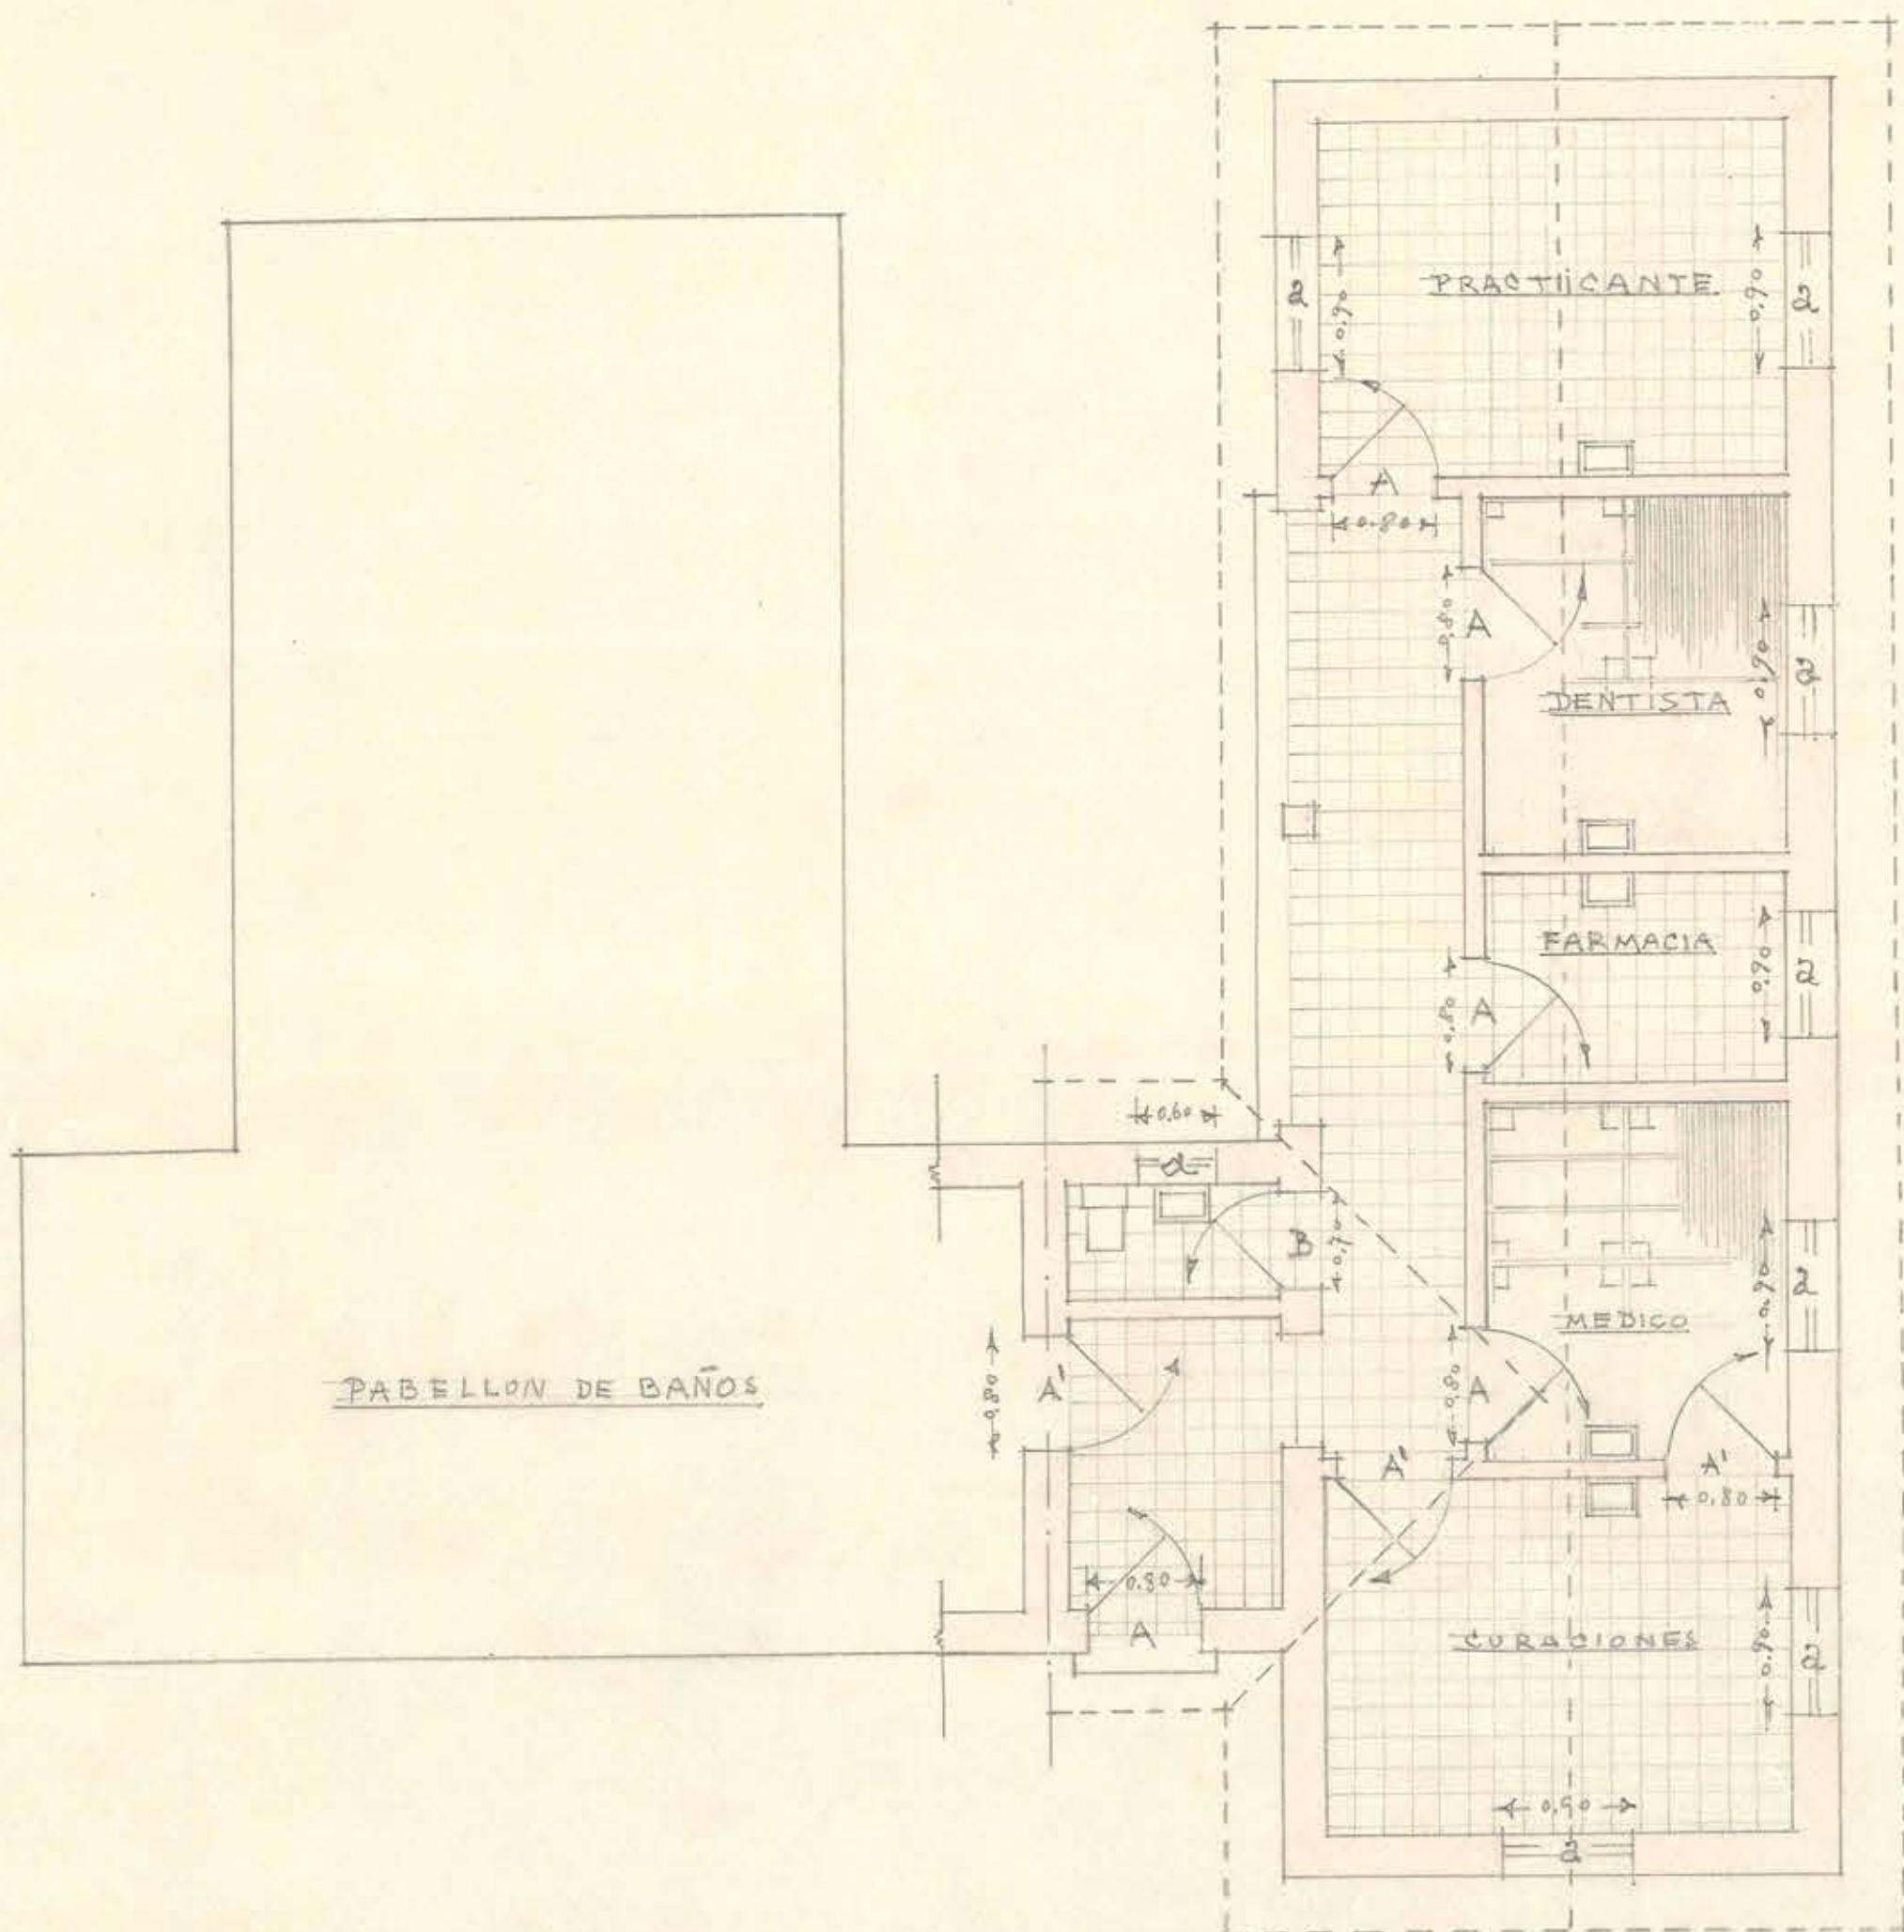

PLANTA Y TECHUMBRE

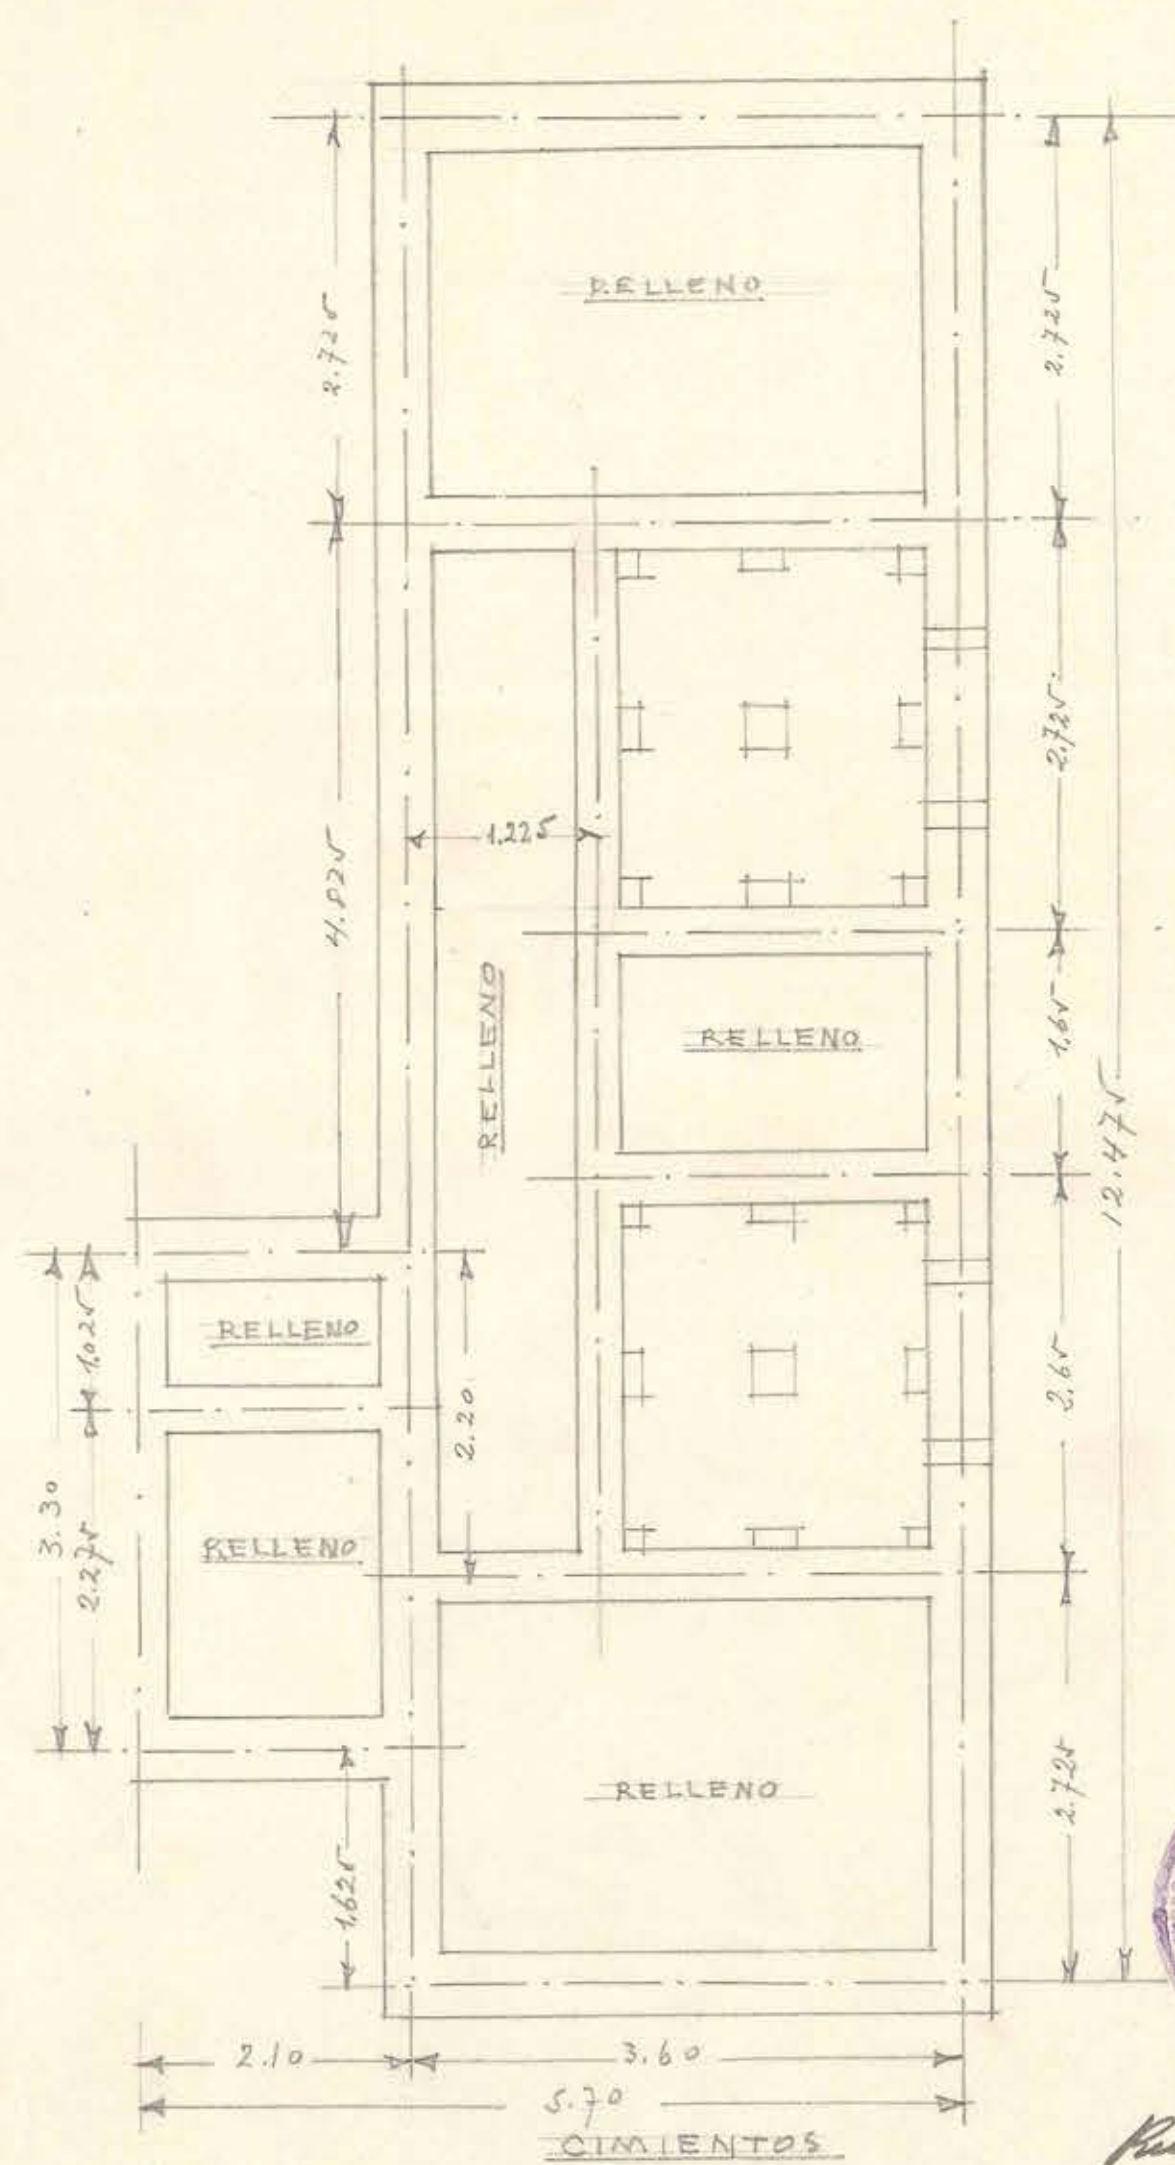

CIMENTOS



*Signature*