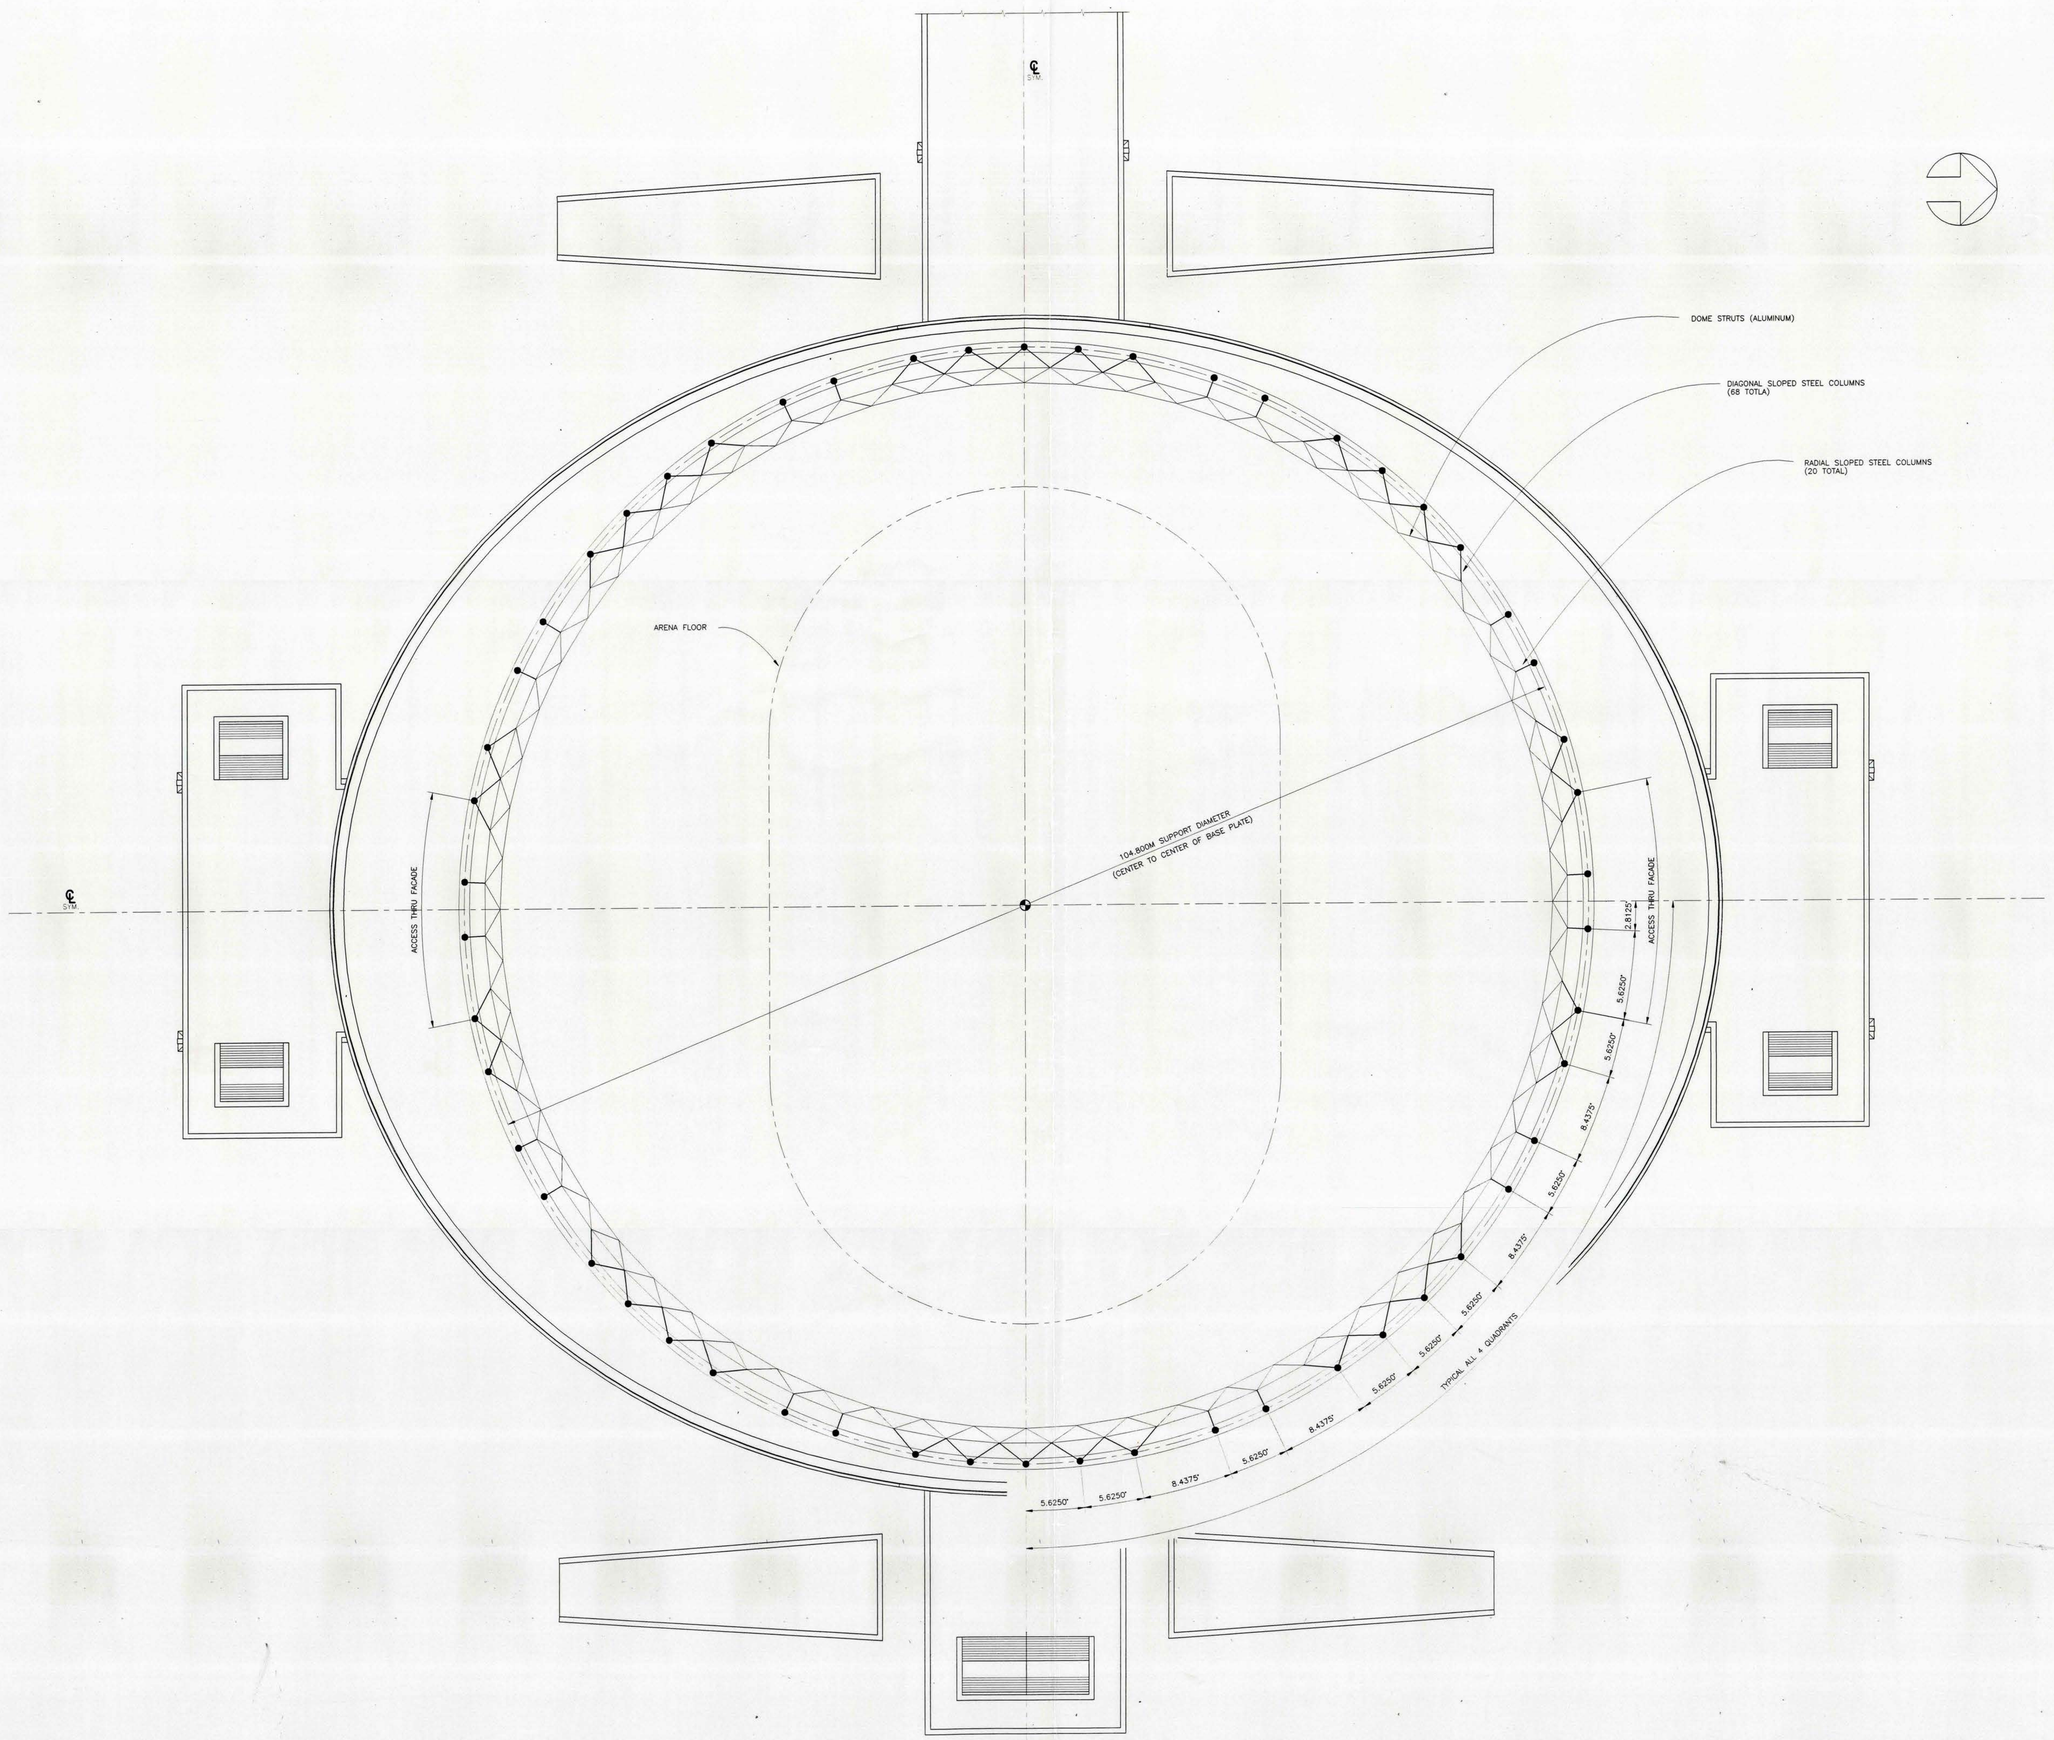

SUPPORT PLAN

REV	DATE	DRAWN BY	CHECKED BY	DESCRIPTION
0	5-17-98	JBW	DAB	PROPOSAL DRAWINGS

TEMCOR
24724 SO. WILMINGTON AVE.
CARSON, CALIF. 90745
PHONE (310) 549-4311
FAX (310) 549-4366

ALL DESIGNS, REPRESENTATIONS OR STATEMENTS CONTAINED IN DRAWINGS OR SPECIFICATIONS ARE PROPRIETARY, OR REL. PERSONAL MATER FOR PARENT APPLICATIONS, AND MAY NOT BE REPRODUCED WITHOUT WRITTEN PERMISSION FROM TEMCOR

SUPPORT PLAN

104.8 METER DIAMETER ALUMINUM DOME
CUPULA ESTADIO CUBIERTO PARQUE O'HIGGINS - SANTIAGO, CHILE

MINISTERIO DE OBRAS PUBLICAS

JOB NO. R-2909
SHEET NO. P-3
REVISION 0

AutoCAD File: D:\dwg\Chile\Revised\P-03 Plotted at: Wed May 20 11:18:55 1998
Engineering