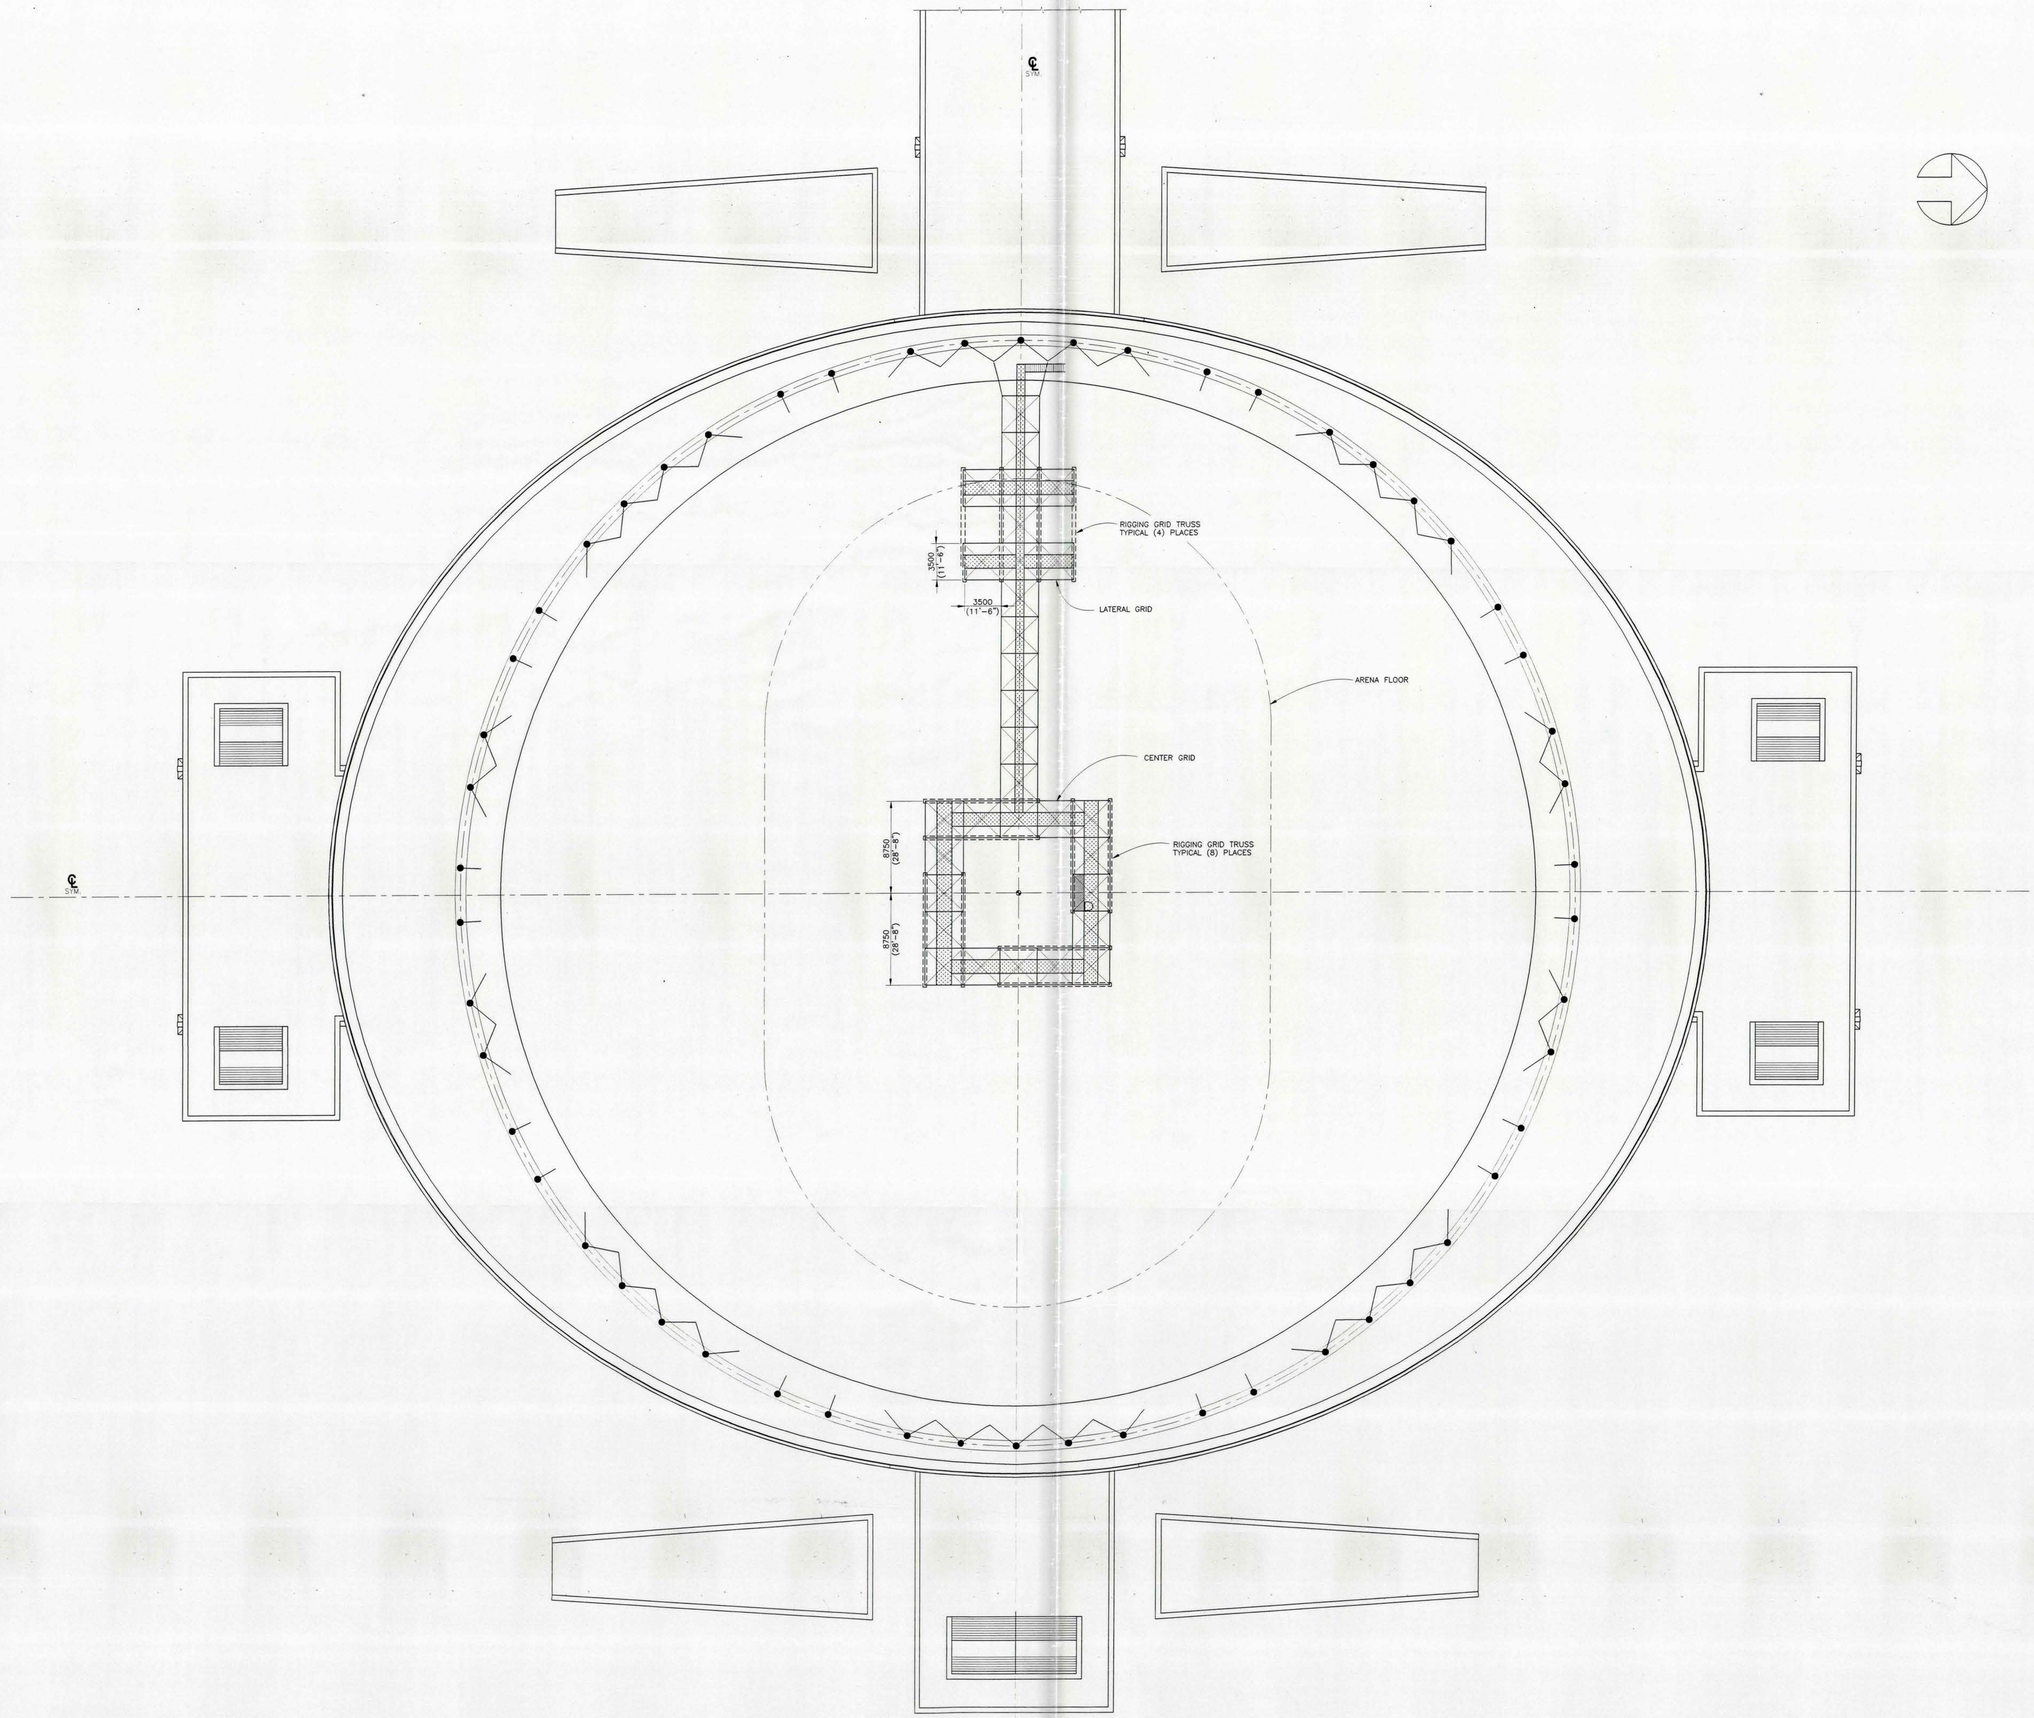

SUPPORT, CATWALK AND GRID PLAN

IRENE JARA A.
Ingeniero Civil

0	5-17-98	JBW	DAB	
REV.	DATE	DRAWN BY	CHK'D BY	

PROPOSAL DRAWINGS

TEMCOR

24724 SO. WILMINGTON AVE.
CARSON, CALIF. 90745
PHONE: (310) 549-4111
FAX: (310) 549-4598

ALL DESIGNS, IDEAS/PROJECTS, OR DEVELOPMENTS UNDERWRITTEN OR REFLECTED IN THIS DOCUMENT, OR THE PUBLIC MATTER FOR PATENT APPLICATIONS, AND MAY NOT BE REPRODUCED, REPRODUCED, OR PUBLISHED WITHOUT WRITTEN PERMISSION.

CATWALK AND RIGGING GRID PLAN

104.8 METER DIAMETER ALUMINUM DOME
CUPULA ESTADIO CUBERTO PARQUE O'HIGGINS - SANTIAGO, CHILE

MINISTERIO DE OBRAS PUBLICAS

EDIT. TEMCOR/NO NO

DRAWING TITLE

STRUCTURE DESIGNER

DRAWING NO.
R-2909

TEMCOR NO.
P-4

REVISION
0

50/124

AutoCAD File: D:\Jag\Dsile\Versed\P-04 Plotted at: Wed May 20 11:14:21 1998
Engineering